NOTE : DO NOT SCALE DRAWINGS
ANY DISCREPENCIES ARE TO BE REPORTED TO THE ARCHITECTS
LARGER SCALE DRAWINGS ARE DEEMED TO TAKE PRECEDENCE OVER SMALLER SCALE DRAWINGS.

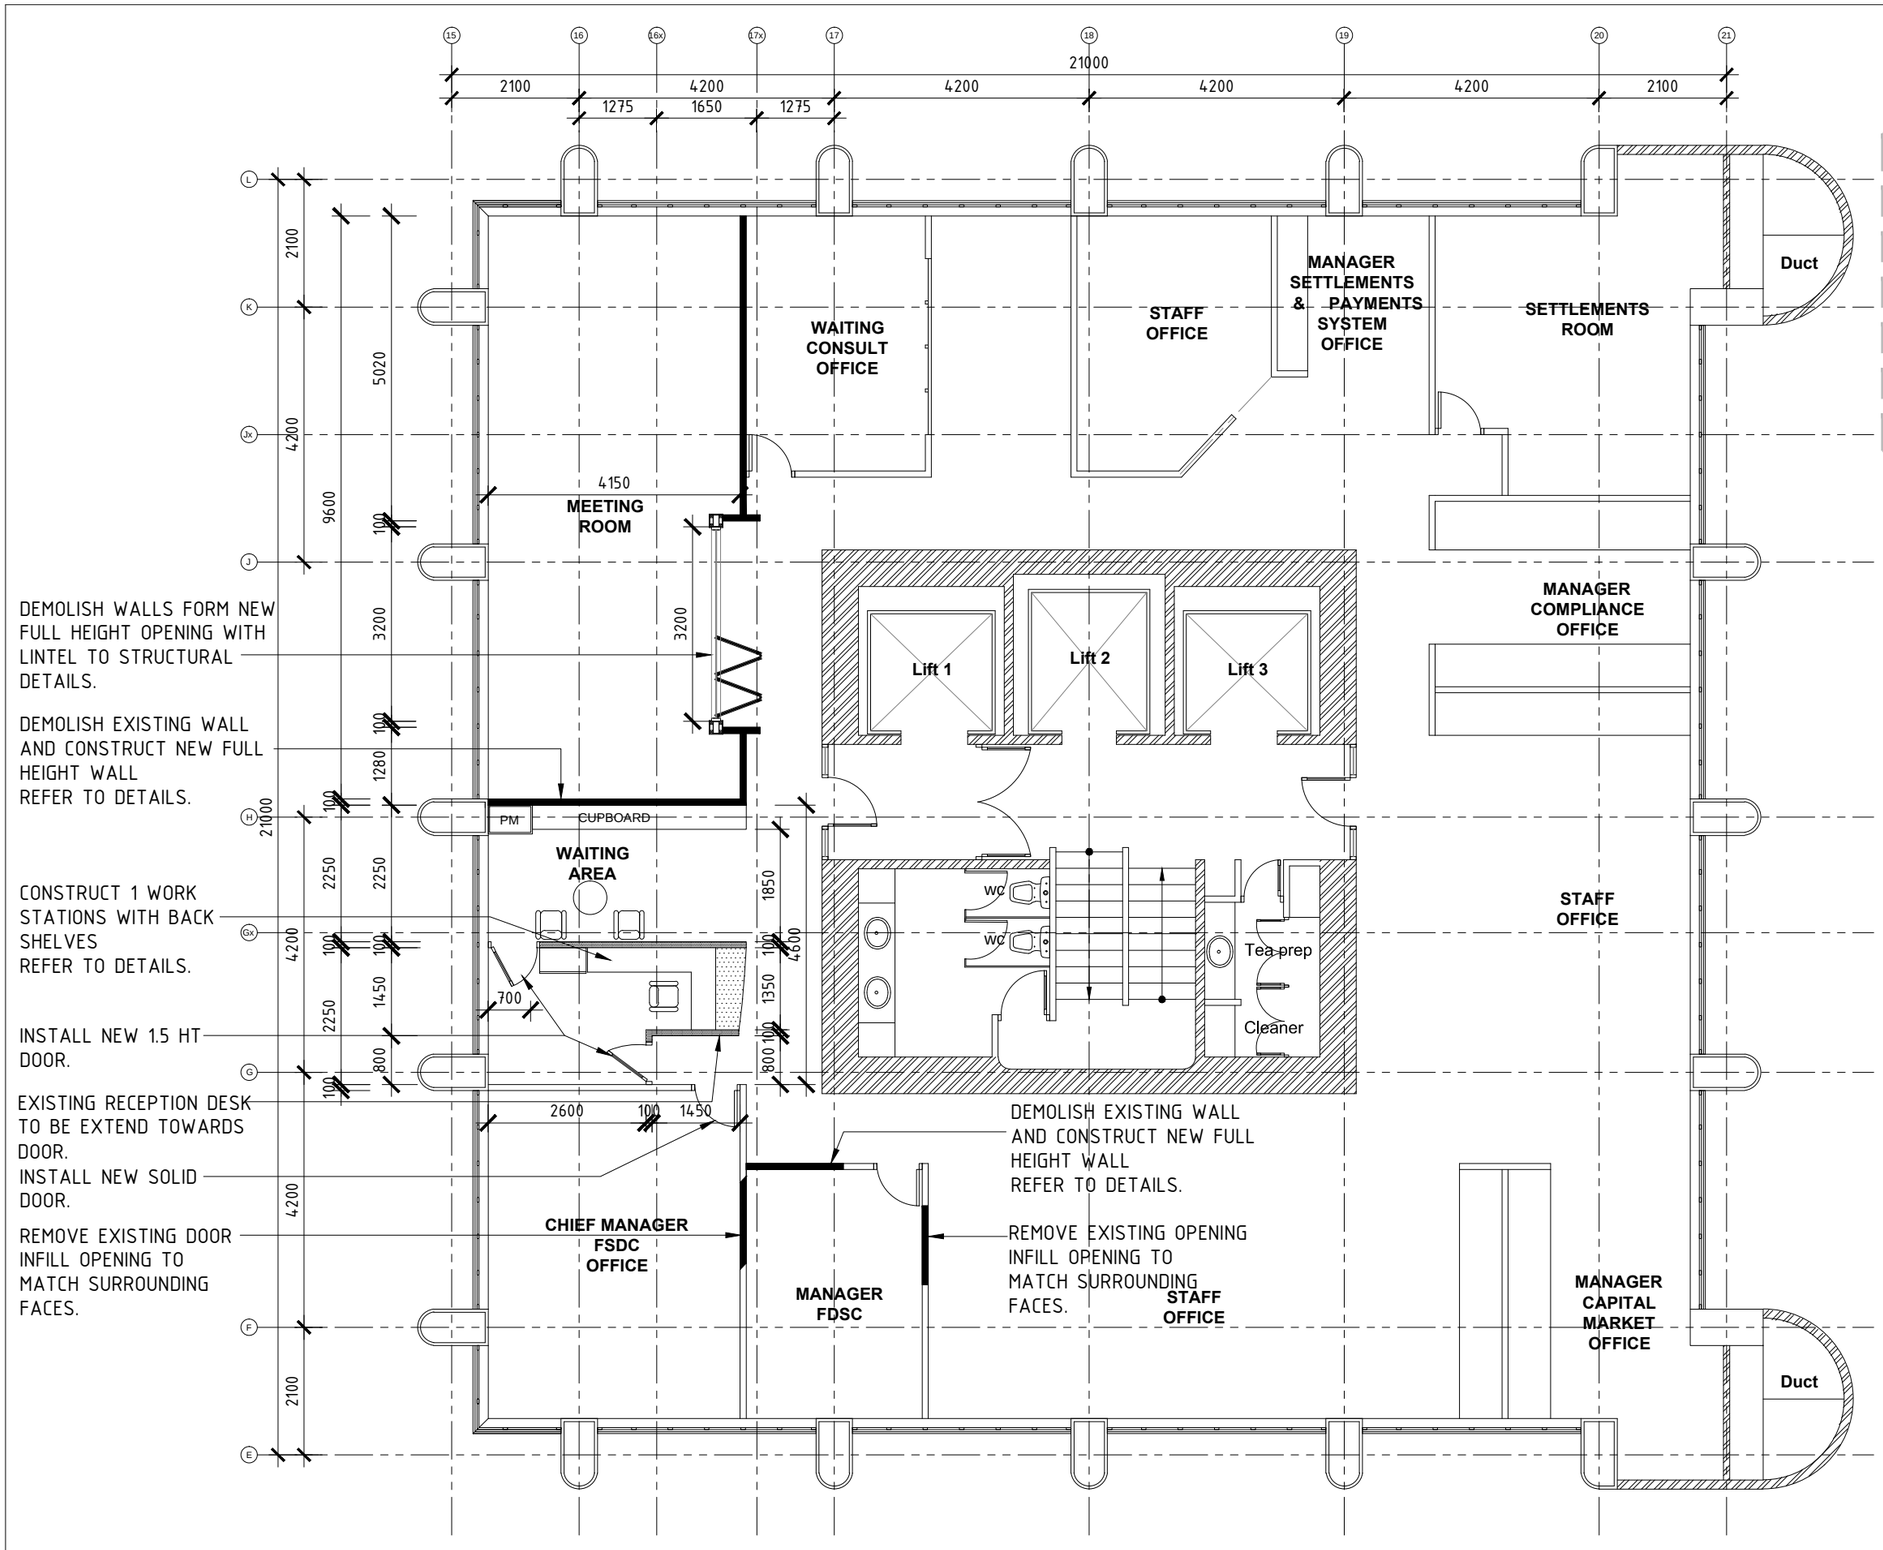

LEGEND

- EXISTING CONC. WALLS WITH GRENOSITE FINISH
- EXISTING WALLS TO REMAIN
- EXISTING WALLS TO BE DEMOLISHED
- NEW 2900 HGT GIB-WALLS
- NEW 1500 HGT GIB-WALLS

Rev.	DATE:	Description	By.
		Revision 3	TB

CLIENT:
RESERVE BANK OF FIJI
Reserve Bank Building, Pratt Street, Suva, Fiji.
Facsimile: (679) 330 2094 Telephone: (679) 331 3611 Email: info@rbf.gov.fj

PROJECT:
Reserve Bank of Fiji
Tower 6
Office Fit - Out Plan

BD
BLANCO DRAFTING & DESIGN
Specialize in Architectural , Structural & Services Drafting design
P.O.BOX 4540, Samabula, Suva.
Business License #: 1556 / 15
PH;
Mobile : 9053295 / 9876140
E-mail : jimbelena91@gmail.com

© Copyright - BLANCO DESIGN
No part of this document may be reproduced, stored in a retrieval system in any form or transmitted by any means without prior permission in writing of Blanco Design.

DATE:	Feb '2024
SCALE:	1:100
DRAWN:	TB
CHECKED:	TB
DESIGN:	TB

CAD DRAWING
DO NOT ALTER MANUALLY

SHEET TITLE
Level T6 Proposed Plan
Department

Ref No:	DRAWING NUMBER	REVISION
	A.03	